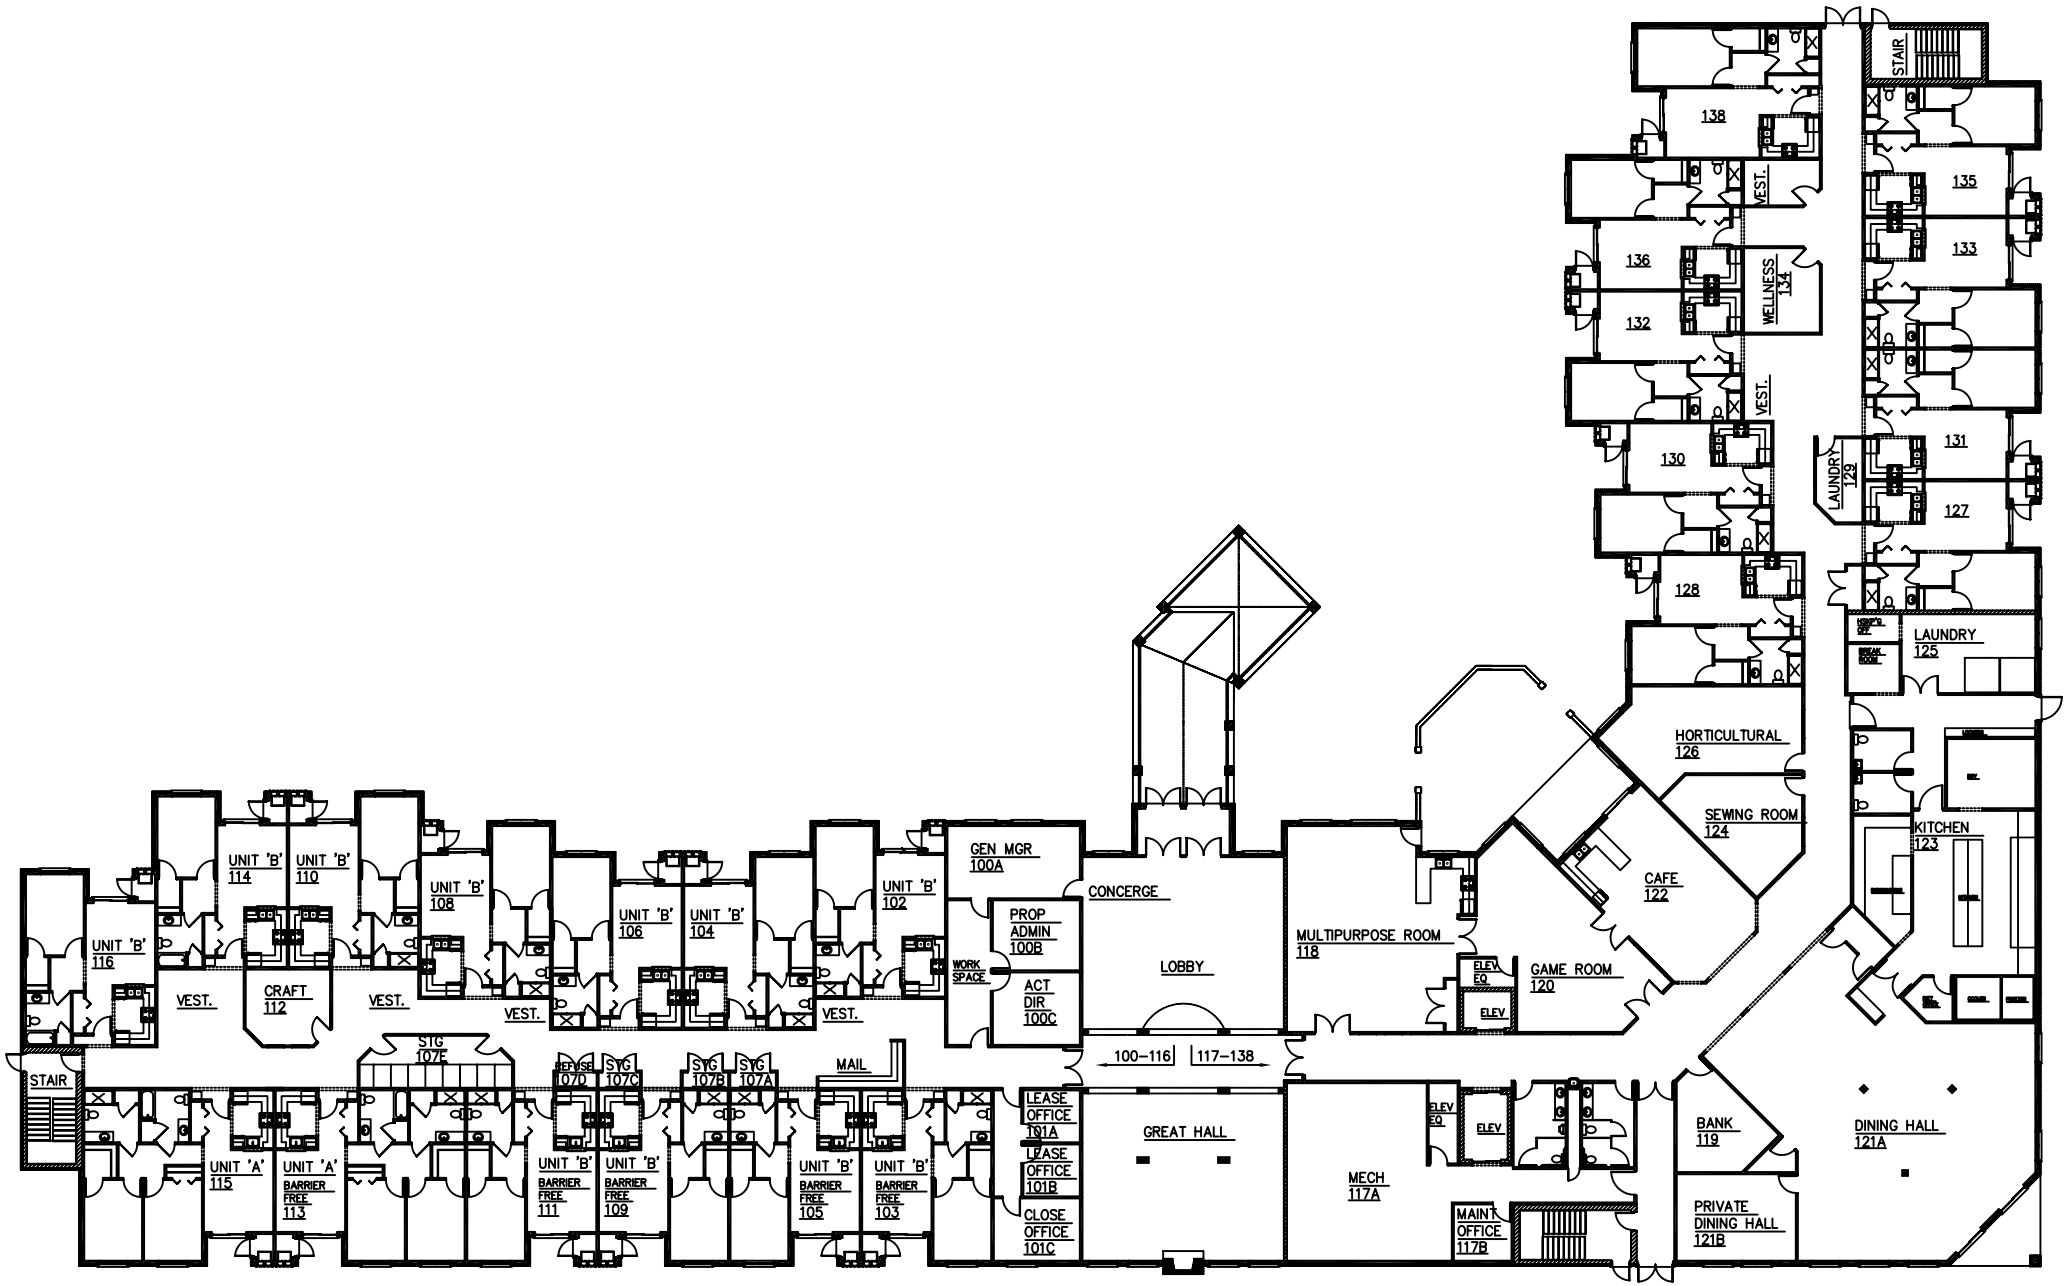

Villa Bella
15894 19 Mile Rd
Clinton Twp., MI 48038

First Floor Plan

scale: 1/16"=1'-0"

36,077 SQAURE FEET

NORTH

FIRST FLOOR UNIT COUNT	
SINGLE BEDROOM UNIT 'B'	20 UNITS
TWO BEDROOM UNIT 'A'	2 UNITS

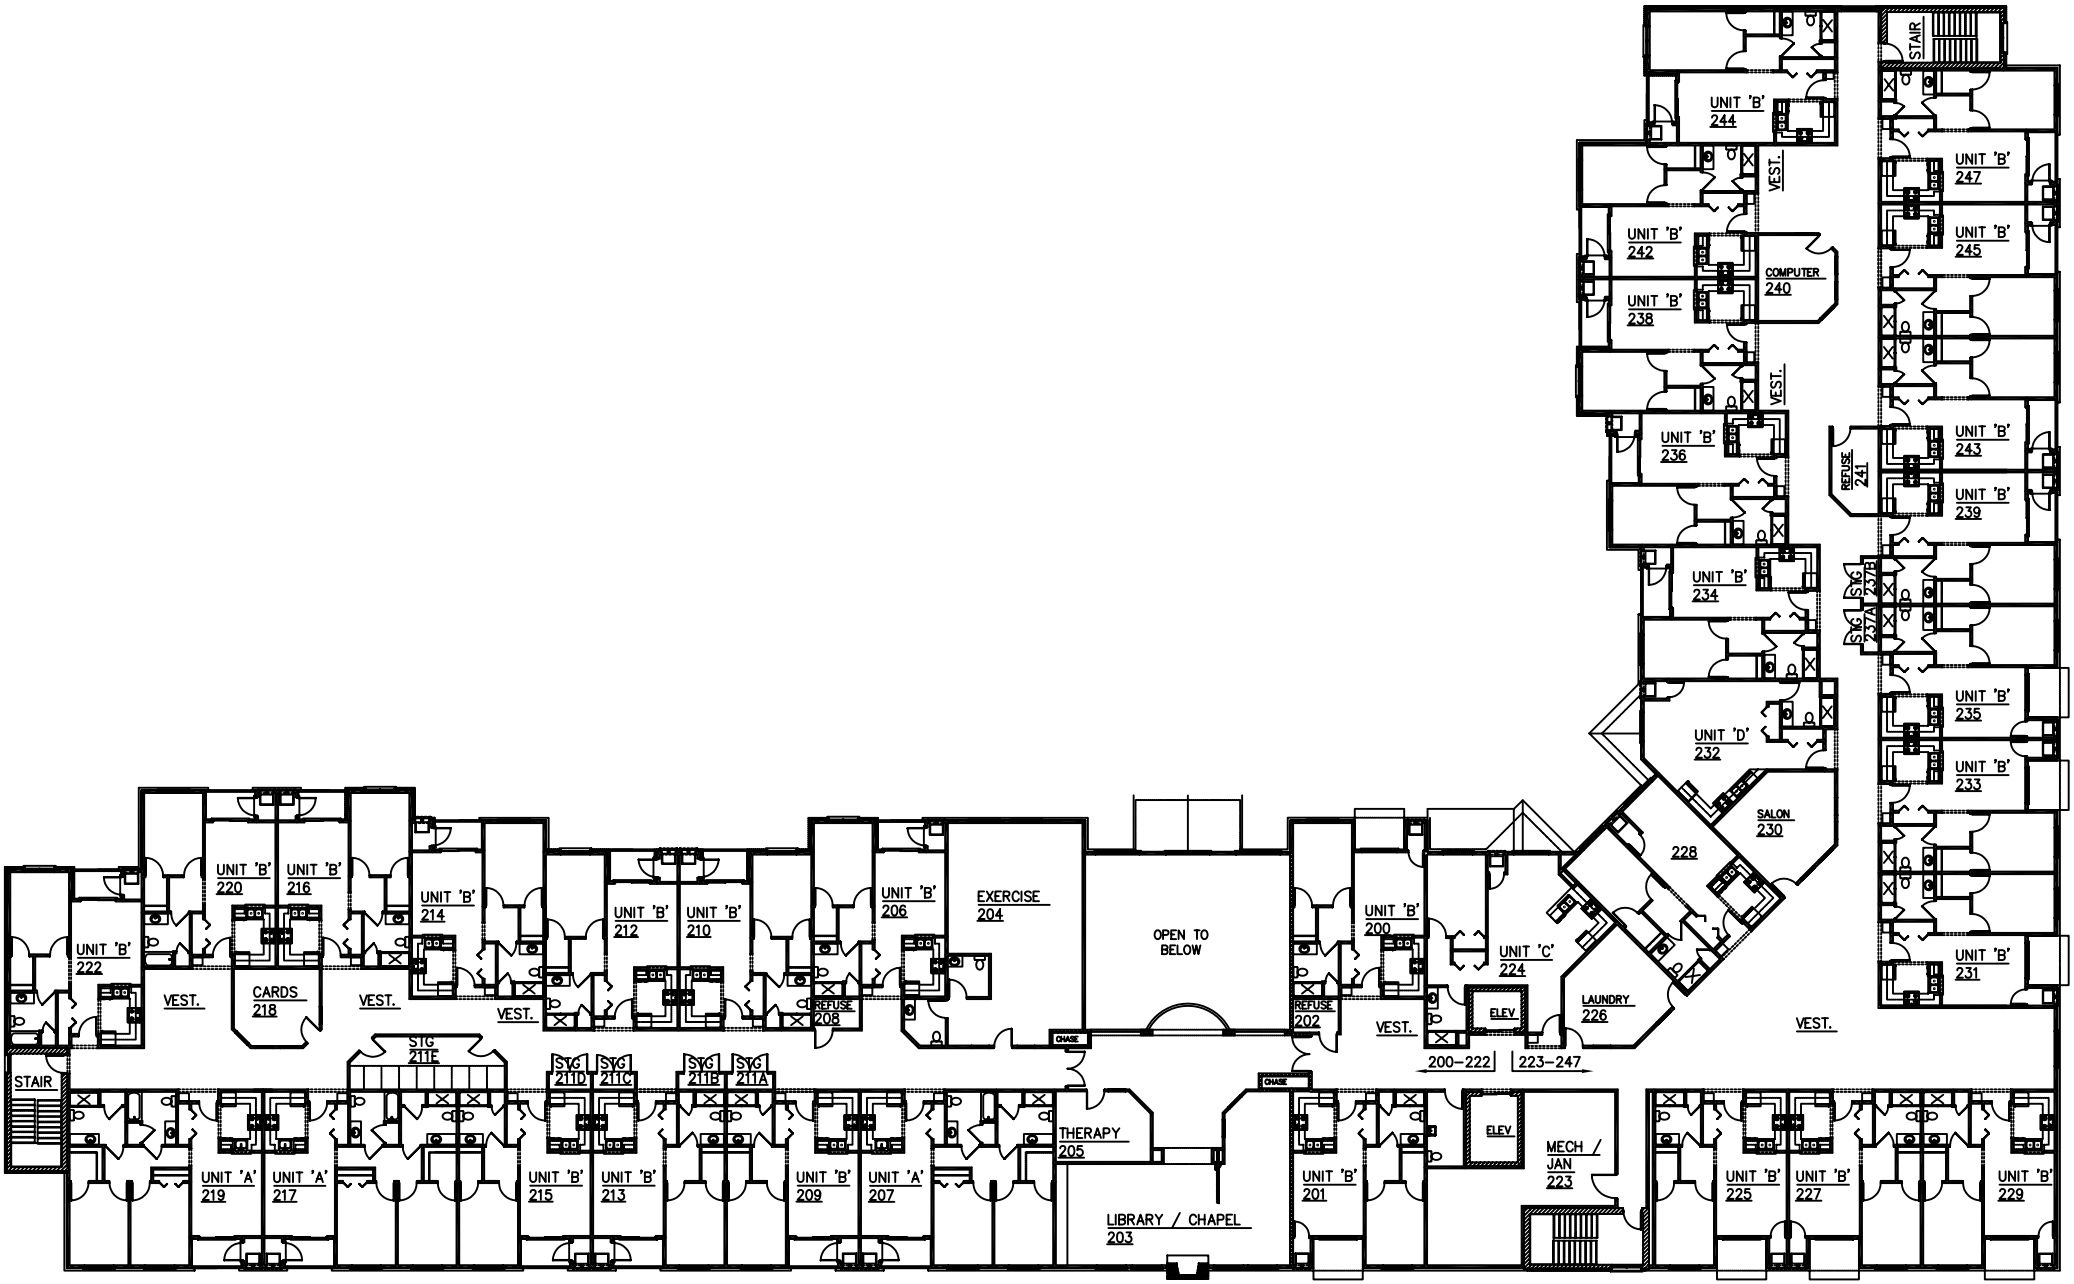

Villa Bella
15894 19 Mile Rd
Clinton Twp., MI 48038

Second Floor Plan

scale: 1/16"=1'-0"

NORTH

SECOND FLOOR UNIT COUNT	
SINGLE BEDROOM UNIT 'B'	28 UNITS
SINGLE BEDROOM UNIT 'C'	1 UNIT
TWO BEDROOM UNIT 'A'	3 UNITS
STUDIO UNIT 'D'	1 UNIT

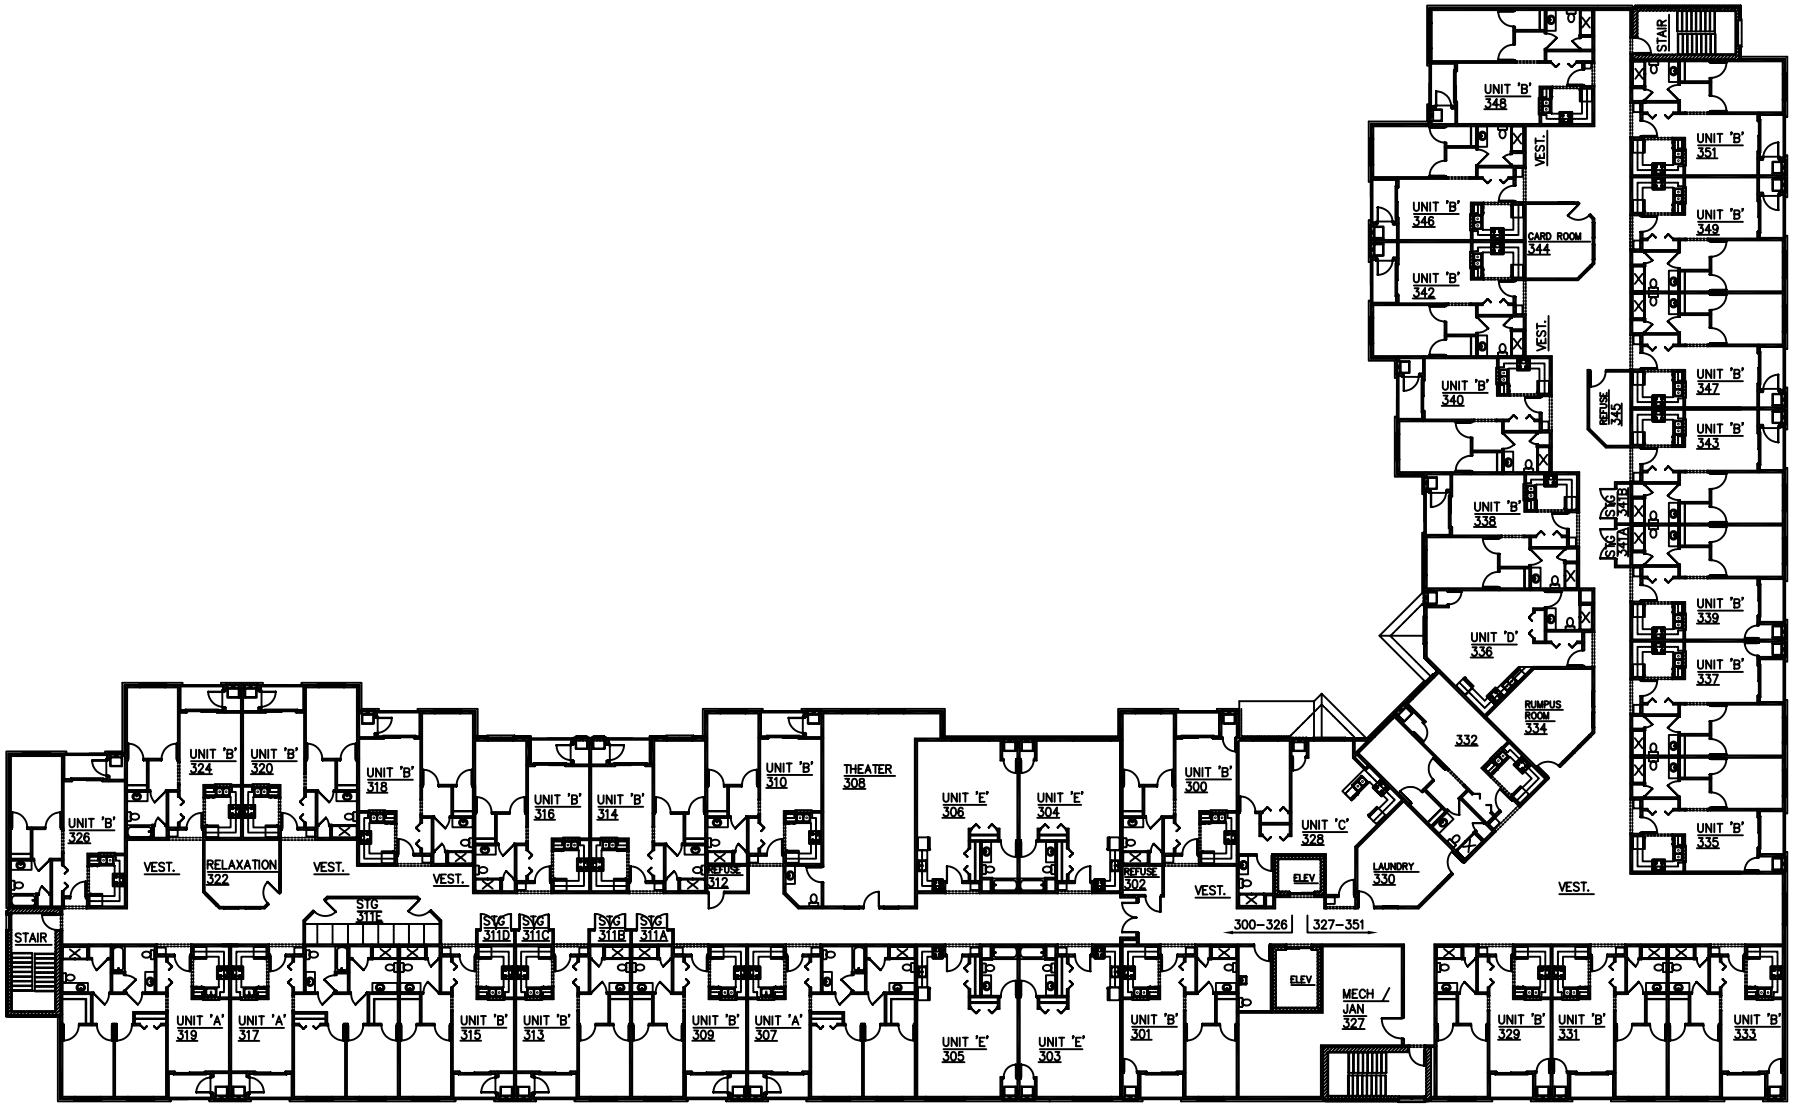

Villa Bella
15894 19 Mile Rd
Clinton Twp., MI 48038

Third Floor Plan

scale: 1/16"=1'-0"

NORTH

THIRD FLOOR UNIT COUNT	
SINGLE BEDROOM UNIT 'B'	28 UNITS
SINGLE BEDROOM UNIT 'C'	1 UNIT
TWO BEDROOM UNIT 'A'	3 UNITS
STUDIO UNIT 'D'	1 UNIT
STUDIO UNIT 'E'	4 UNITS

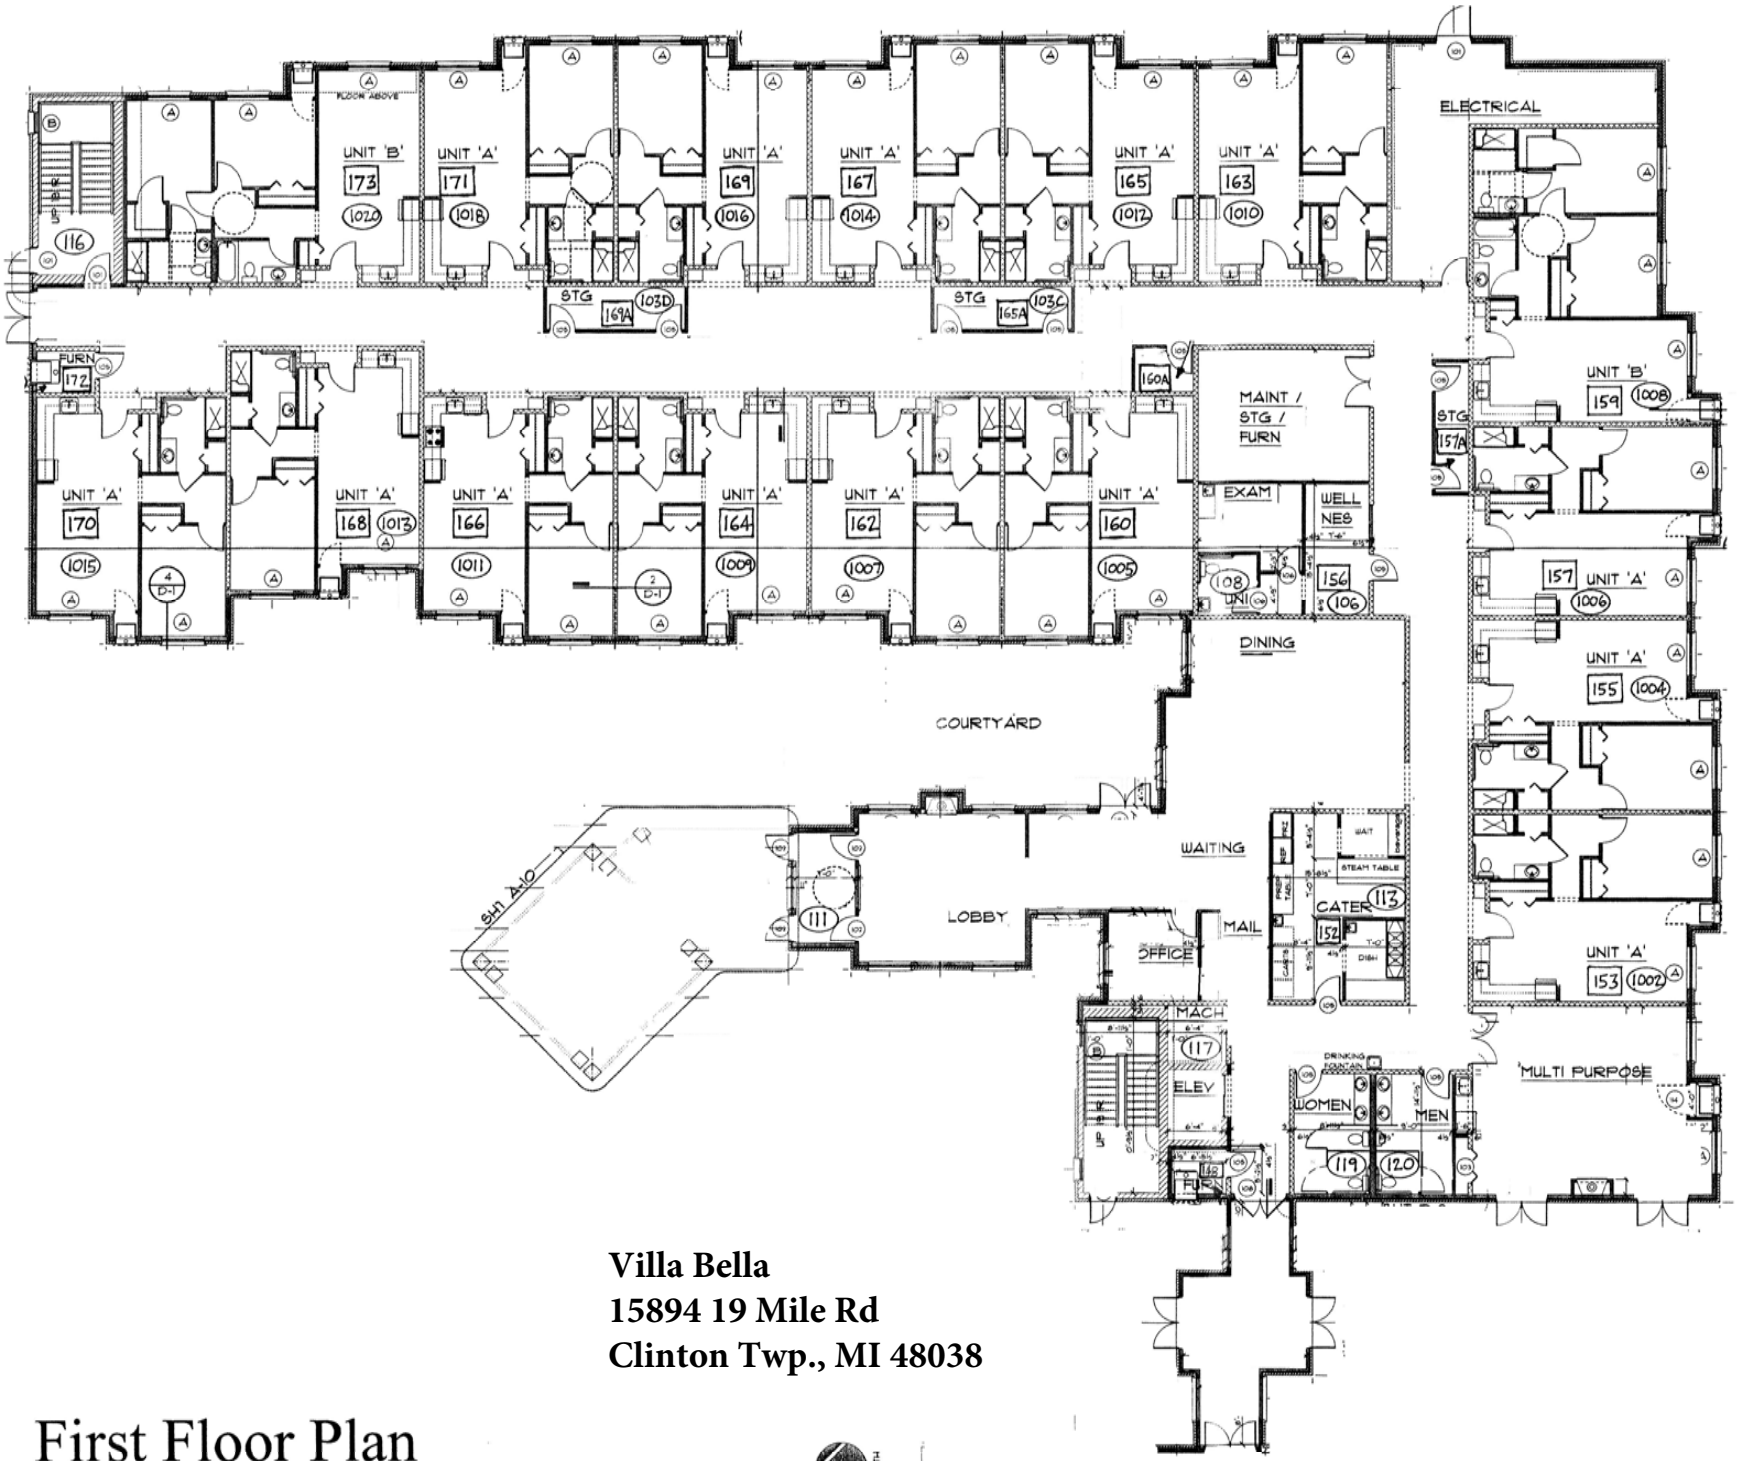

Villa Bella
15894 19 Mile Rd
Clinton Twp., MI 48038

First Floor Plan

scale: 1/8"=1'-0"

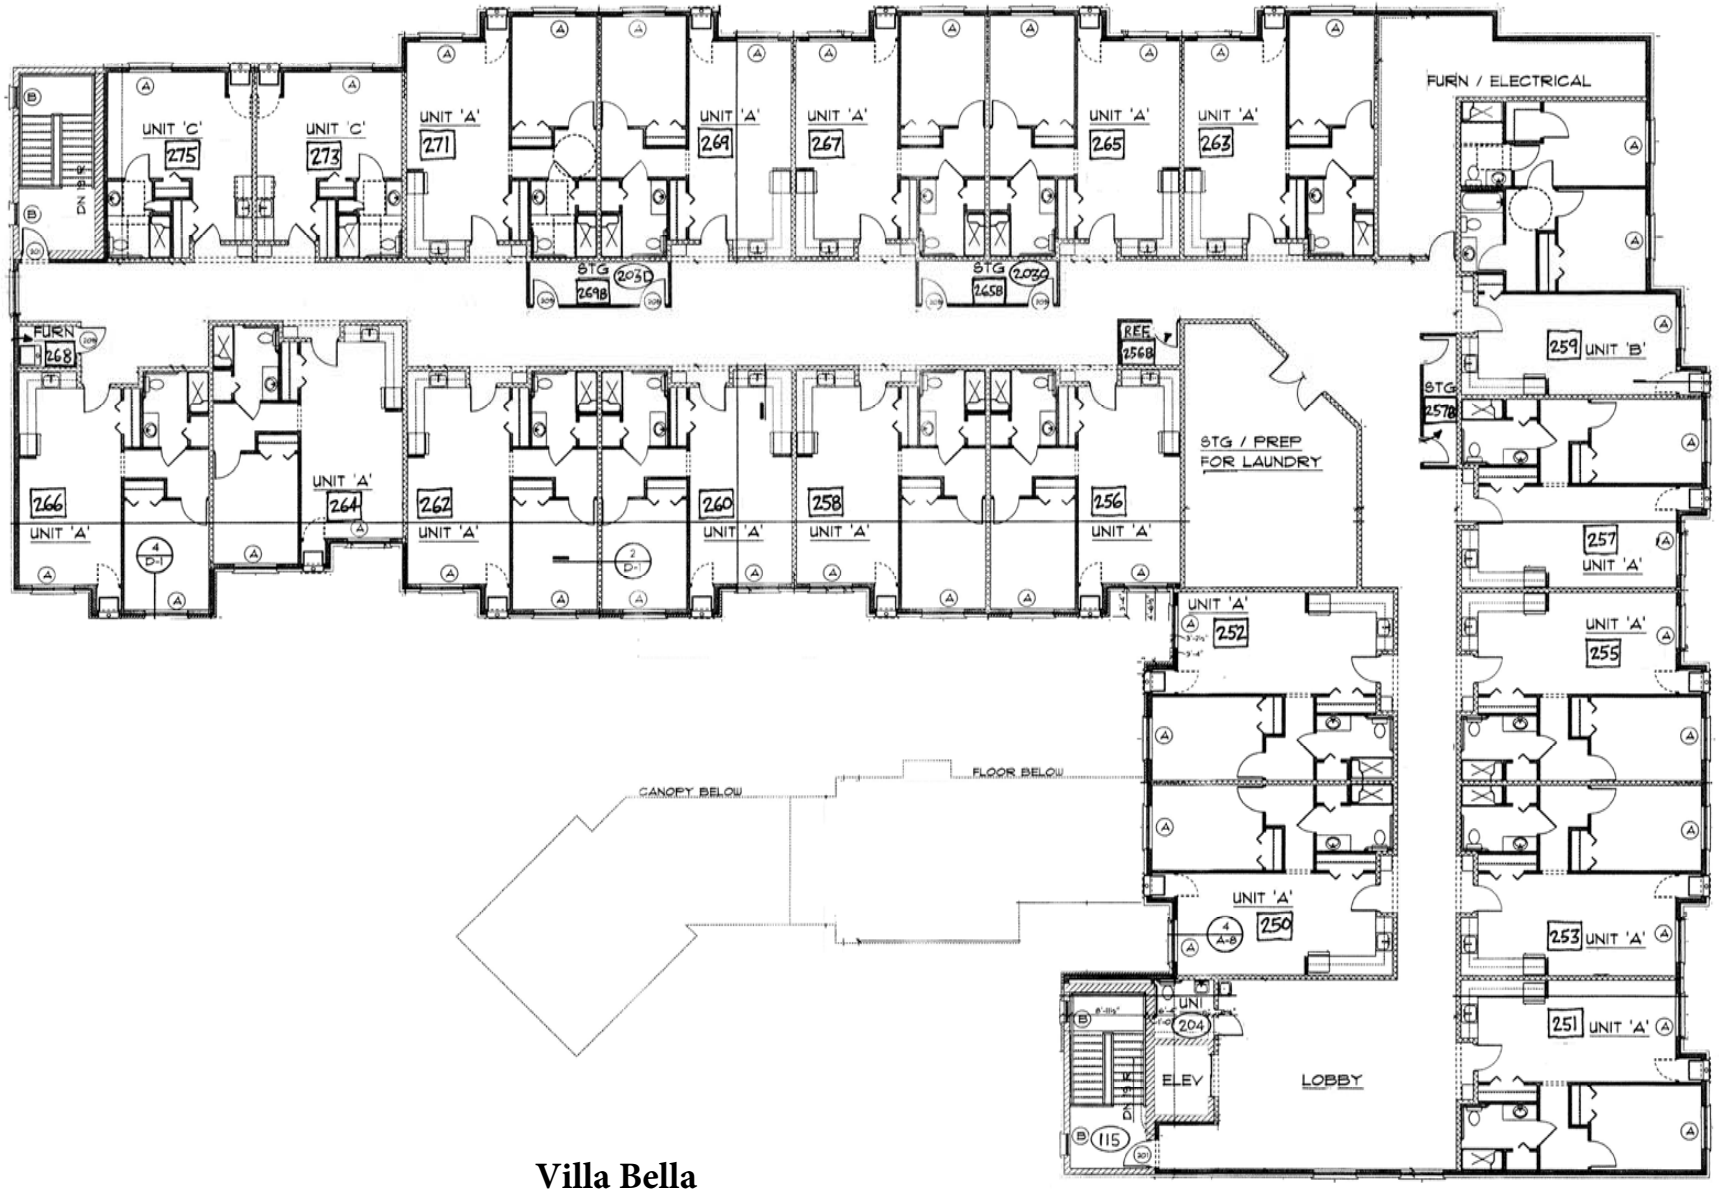

Villa Bella
15894 19 Mile Rd
Clinton Twp., MI 48038

Second Floor Plan

scale: 1/8"=1'-0"

NORTH